NDDOT Bridge No. 1806-35.070

Cantapeta Creek Bridge

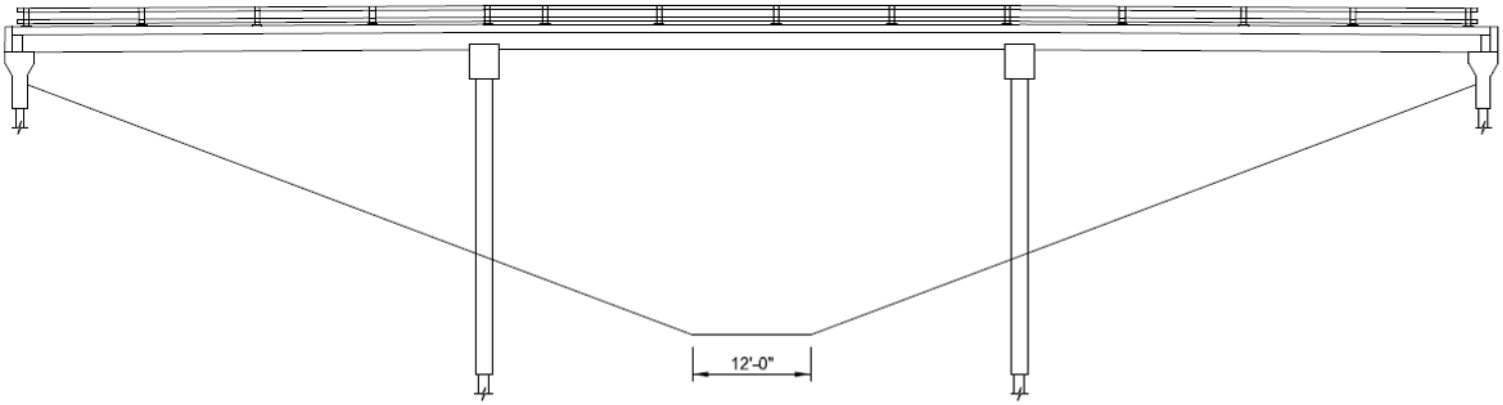

ELEVATION

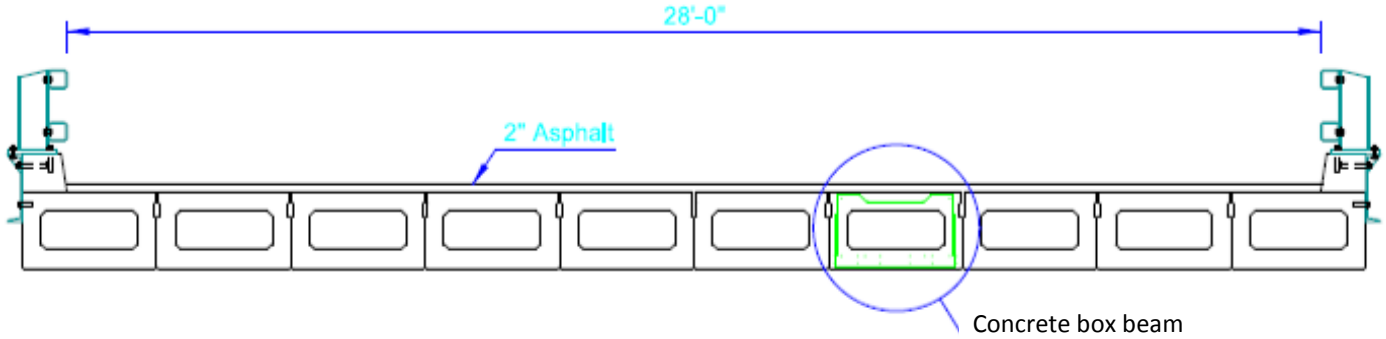

SLAB SECTION

NDDOT
North Dakota
Department of Transportation